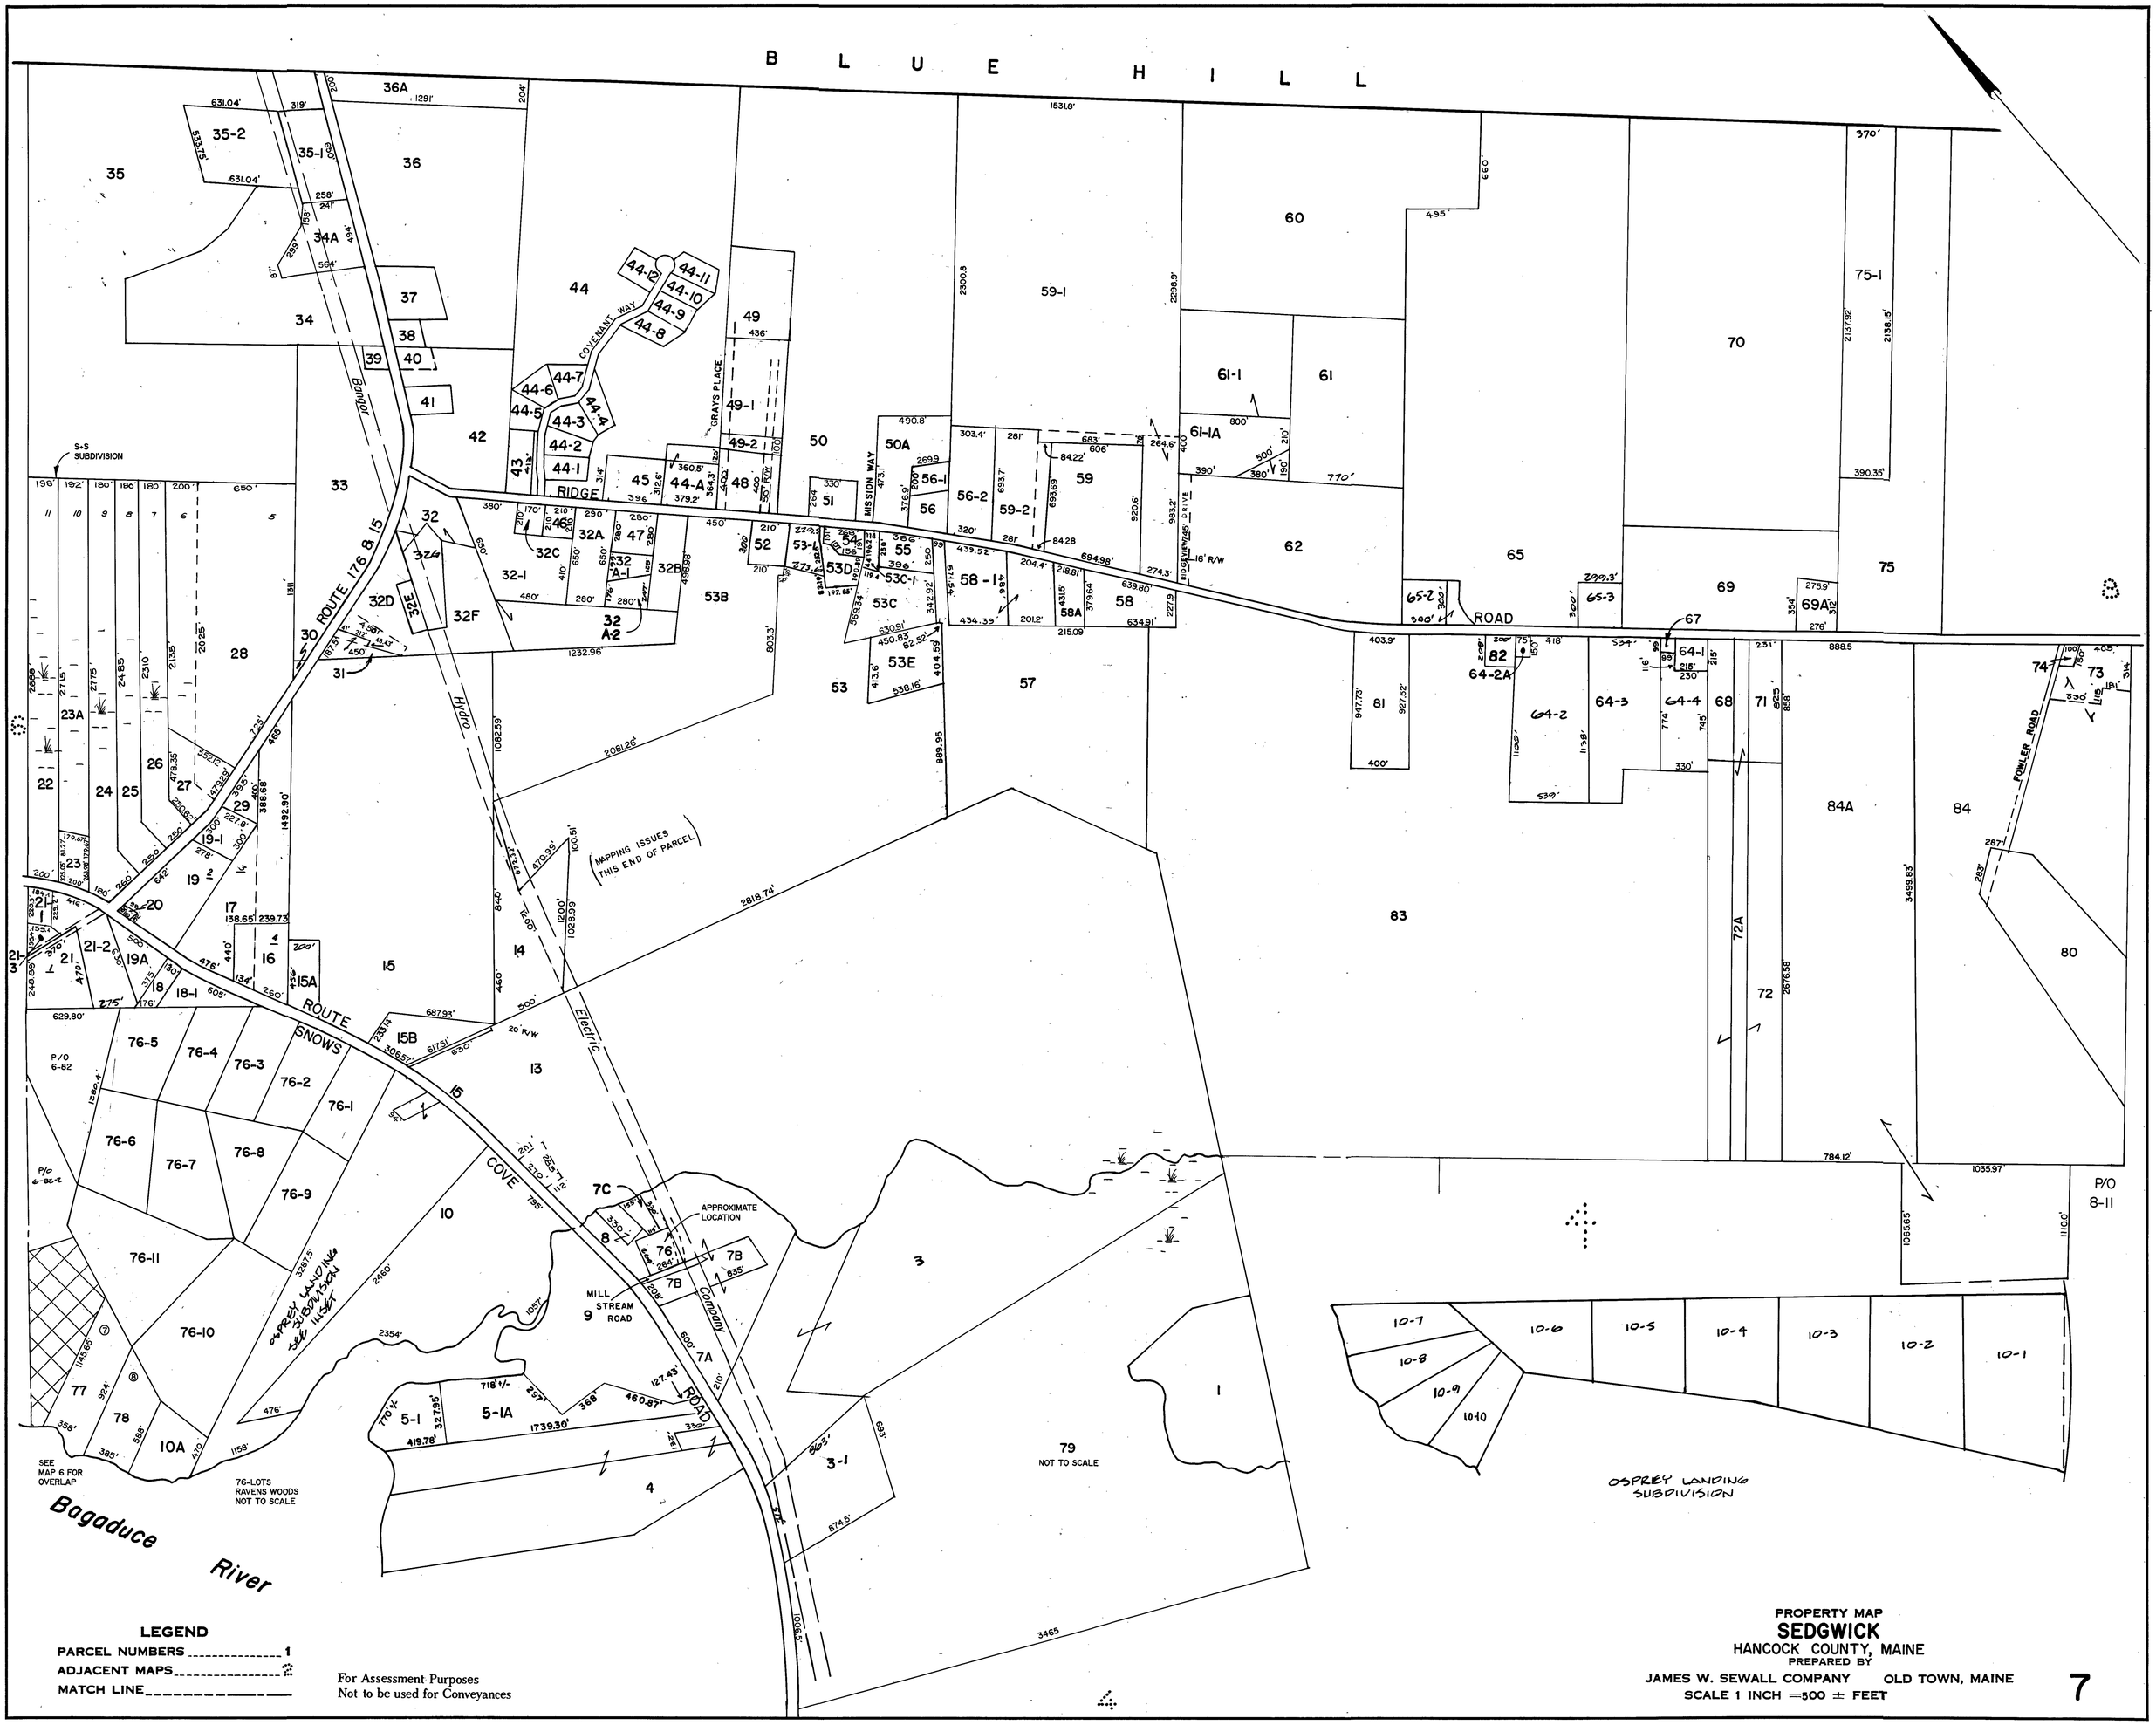
BLUE HILL
ROUTE 176 & 15
ROUTE 15
SNOWS COVE ROAD
RIDGE ROAD
Bangor Hydro Electric Company
COVENANT WAY
GRAYS PLACE
MISSION WAY
RIDGEVIEW DRIVE
FOWLER ROAD
MAPPING ISSUES THIS END OF PARCEL
APPROXIMATE LOCATION
MILL STREAM ROAD
OSPREY LANDING SUBDIVISION SEE INSET
OSPREY LANDING SUBDIVISION
S+S SUBDIVISION
SEE MAP 6 FOR OVERLAP
76-LOTS RAVENS WOODS NOT TO SCALE
NOT TO SCALE
Bagaduce River
LEGEND
PARCEL NUMBERS 1
ADJACENT MAPS 2
MATCH LINE
For Assessment Purposes
Not to be used for Conveyances
PROPERTY MAP
SEDGWICK
HANCOCK COUNTY, MAINE
PREPARED BY
JAMES W. SEWALL COMPANY OLD TOWN, MAINE
SCALE 1 INCH =500 ± FEET
7